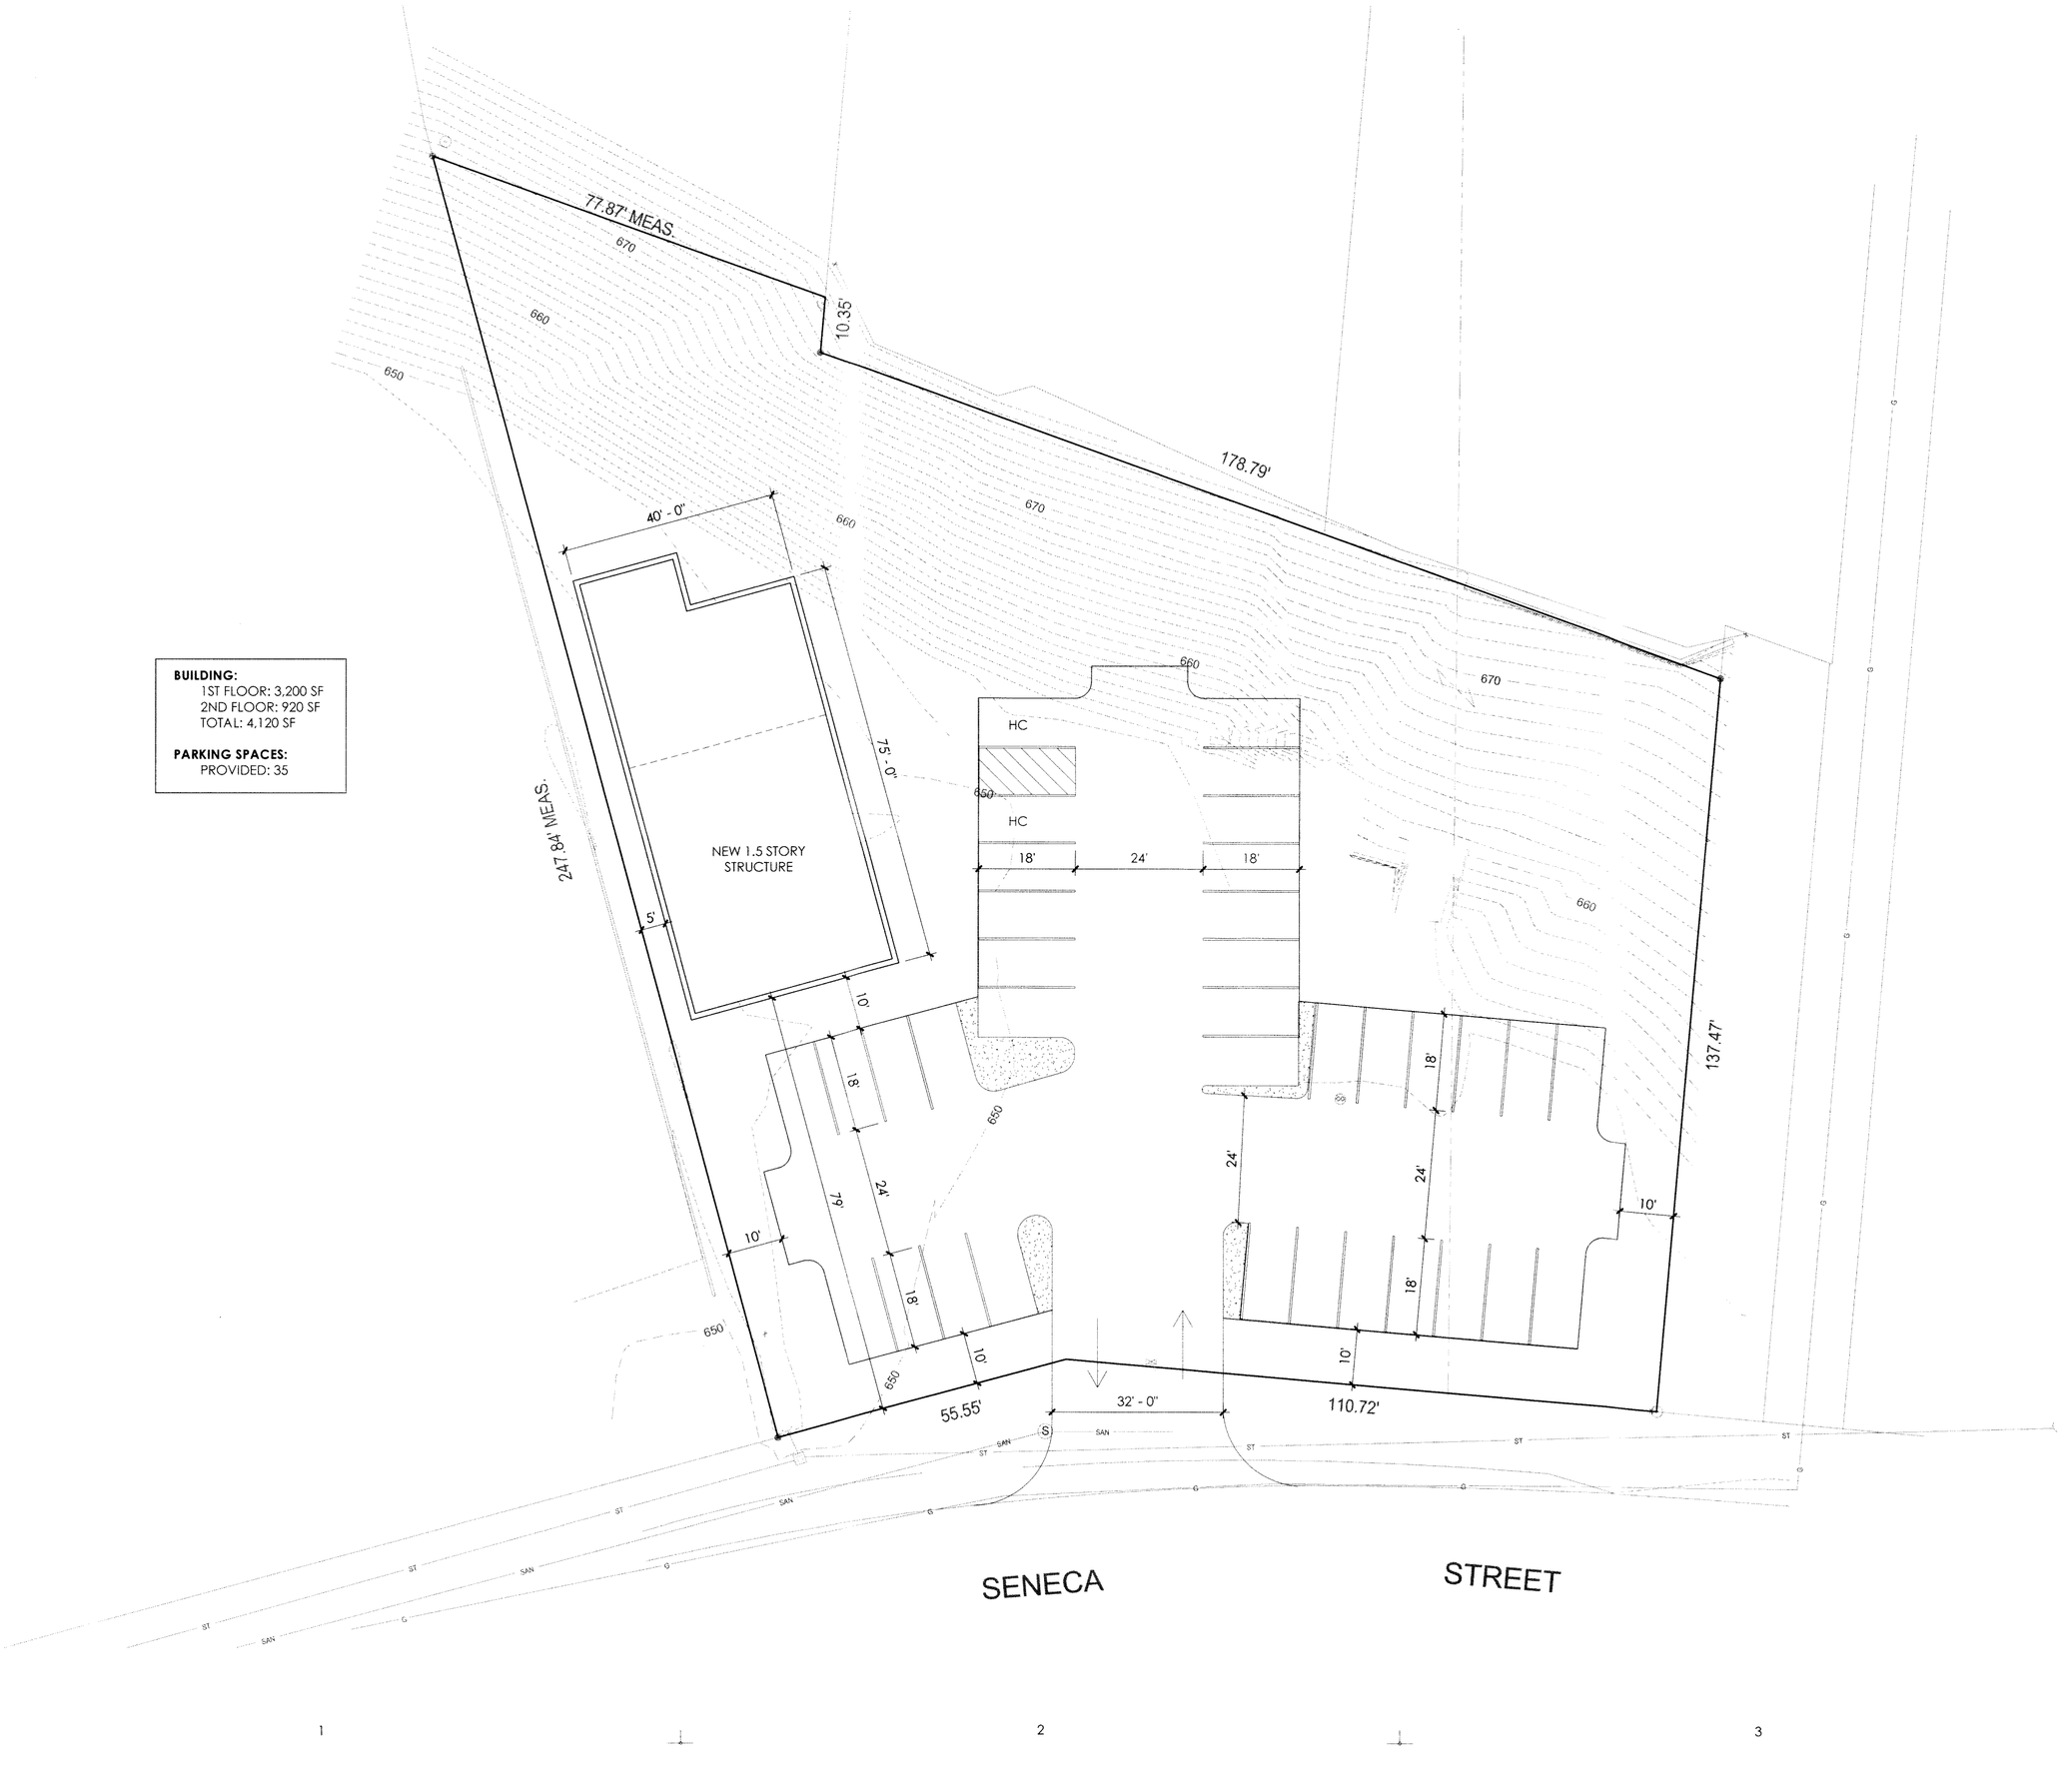

BUILDING:
1ST FLOOR: 3,200 SF
2ND FLOOR: 920 SF
TOTAL: 4,120 SF

PARKING SPACES:
PROVIDED: 35

Architectural Resources
505 Franklin St
Buffalo, New York 14202

303 West 13th Street
New York, New York 10014

716-883-5566 716-883-5569 fax

Dr. Dhafir Medical Office Building

4378 Seneca Street, West Seneca, NY 14224

Seal

Concept

08.17.2016

Revisions

No.	Description	Date

Conceptual Site Plan

A|r Job No: 596.01
Client No:
Drawn by: BMD
Sheet No:

P-001

Any reproduction or other use of this information without the written consent of Architectural Resources, P.C. is expressly prohibited. All rights reserved. Copyright Architectural Resources, P.C.