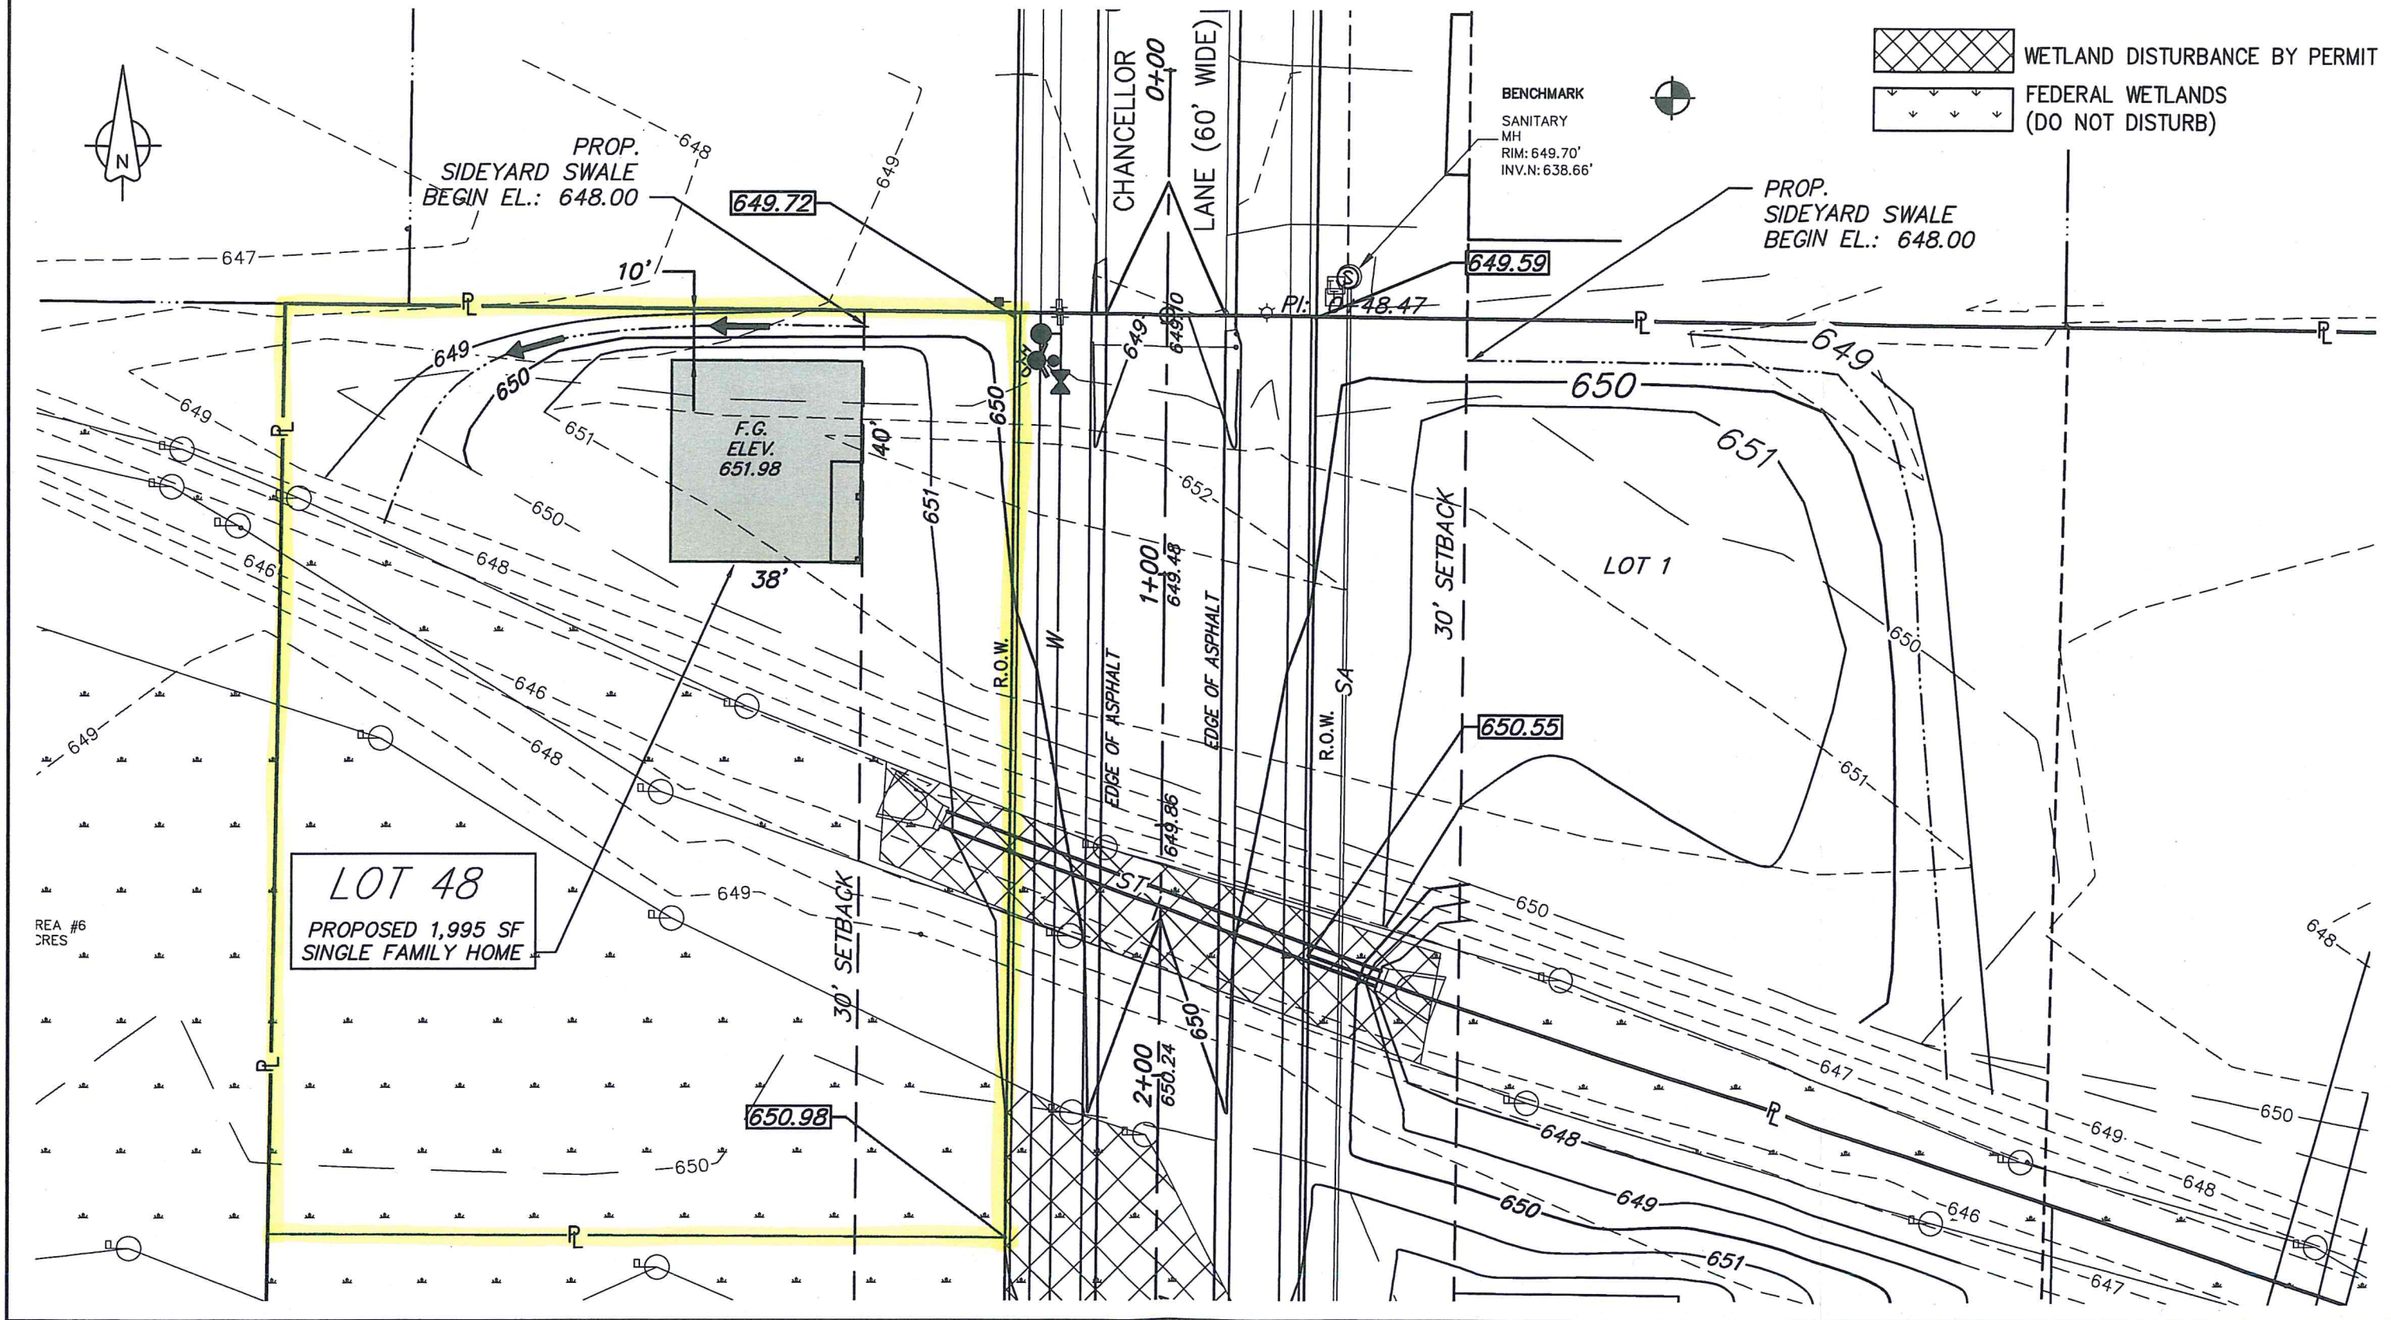


Nussbaumer & Clarke, Inc.
ENGINEERS AND SURVEYORS
3556 Lake Shore Road, Suite 500 | Buffalo, NY 14219
(716) 827-8000 | (716) 826-7958 fax
www.nussclarke.com
Erie | Niagara | Chautauqua | Cattaraugus

# CROGLIO ESTATES SUBDIVISION
# TOWN OF WEST SENECA, NY

## LOT No. 48 PROPOSED LAYOUT

EXHIBIT

1

DECEMBER 12, 2016
SCALE: 1" = 30'

All Land Development\151535-0004 - Klein Croglio\Drawings\Master Drawings\151535-0004 Grading Plan and Profiles.dwg 12/9/2016 1:30:12 PM